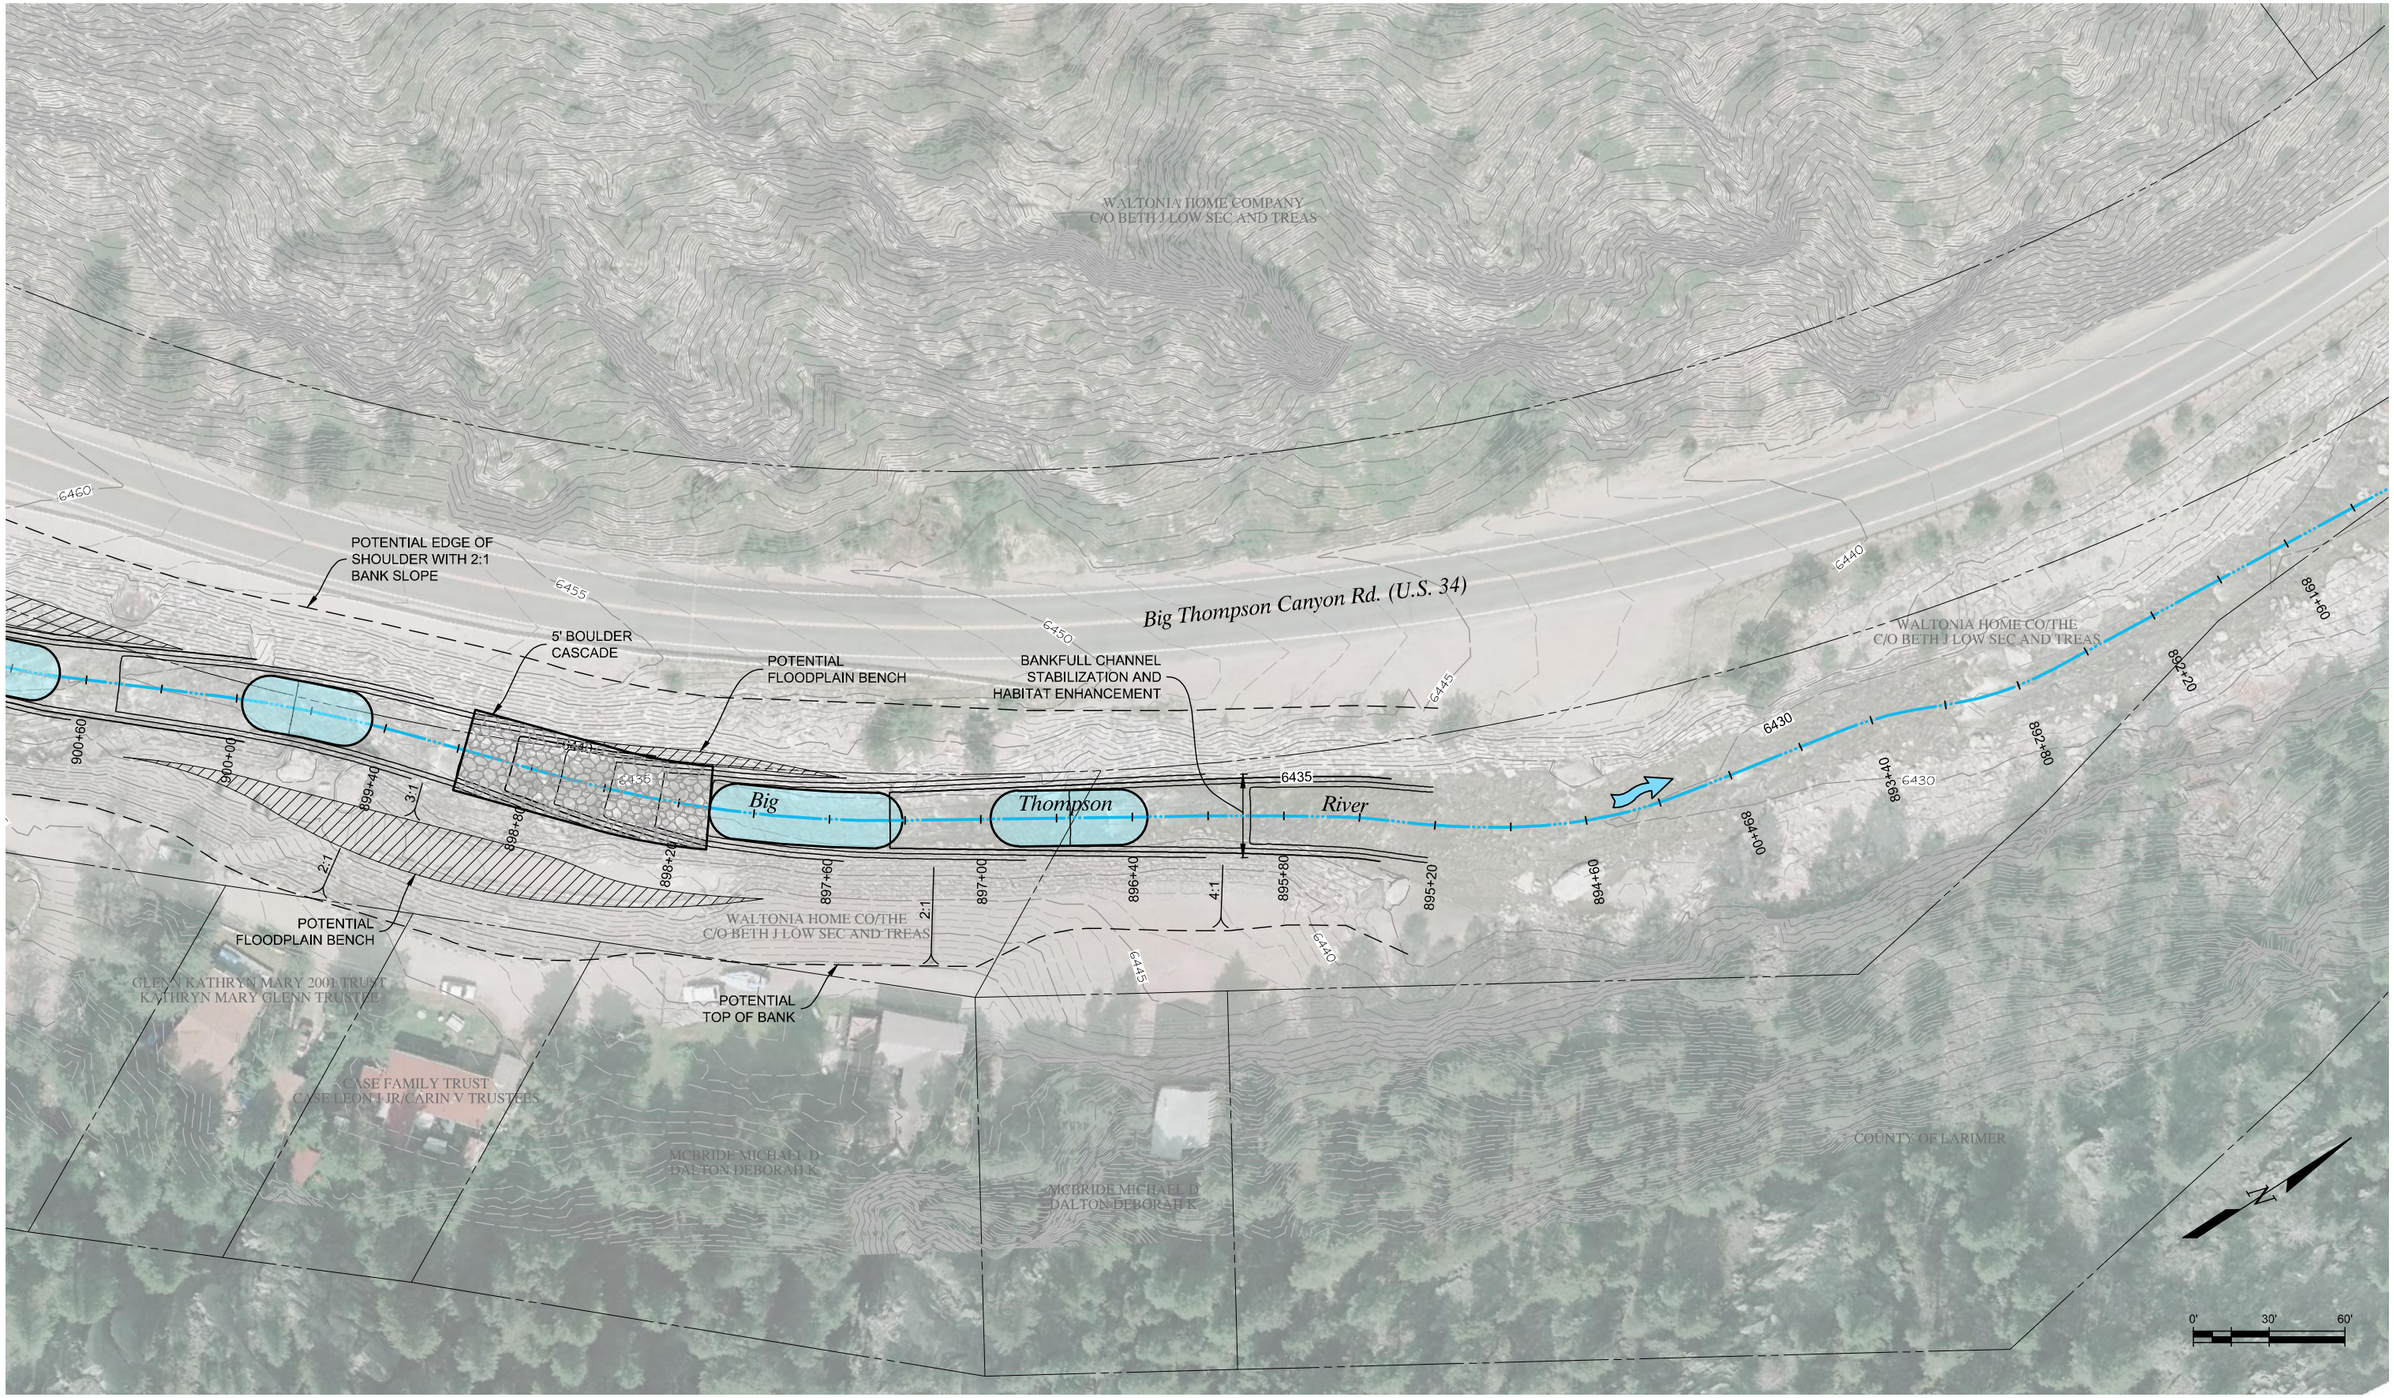

PLOTTED: 10/25/2016 8:23:25 AM
NAME: Q:\2015 PROJECTS\15-053.03 EWP BIG T - CWCB\CAD\BIG THOMPSON\DRAWINGS\15-053.03_BT-WALTONIA ALTERNATIVE.DWG

PREPARED UNDER THE SUPERVISION OF	DESIGNED: SDW	DRAFT 15% DESIGN	SHEET REVISIONS			
	DRAWN: MAB		NO.	DATE	DESCRIPTION	BY
	CHECKED: JPJ					

PROJECT NO. 15-053.03

MULLER ENGINEERING COMPANY
777 S. WADSWORTH BLVD. 4-100
LAKEWOOD, COLORADO 80226

COLORADO
Colorado Water Conservation Board
Department of Natural Resources

BIG THOMPSON EWP

CIVIL

GRADING PLAN - WALTONIA ALTERNATIVE

DATE 10/20/2016

DRAWING NO.

SHEET NO. 1 OF 2

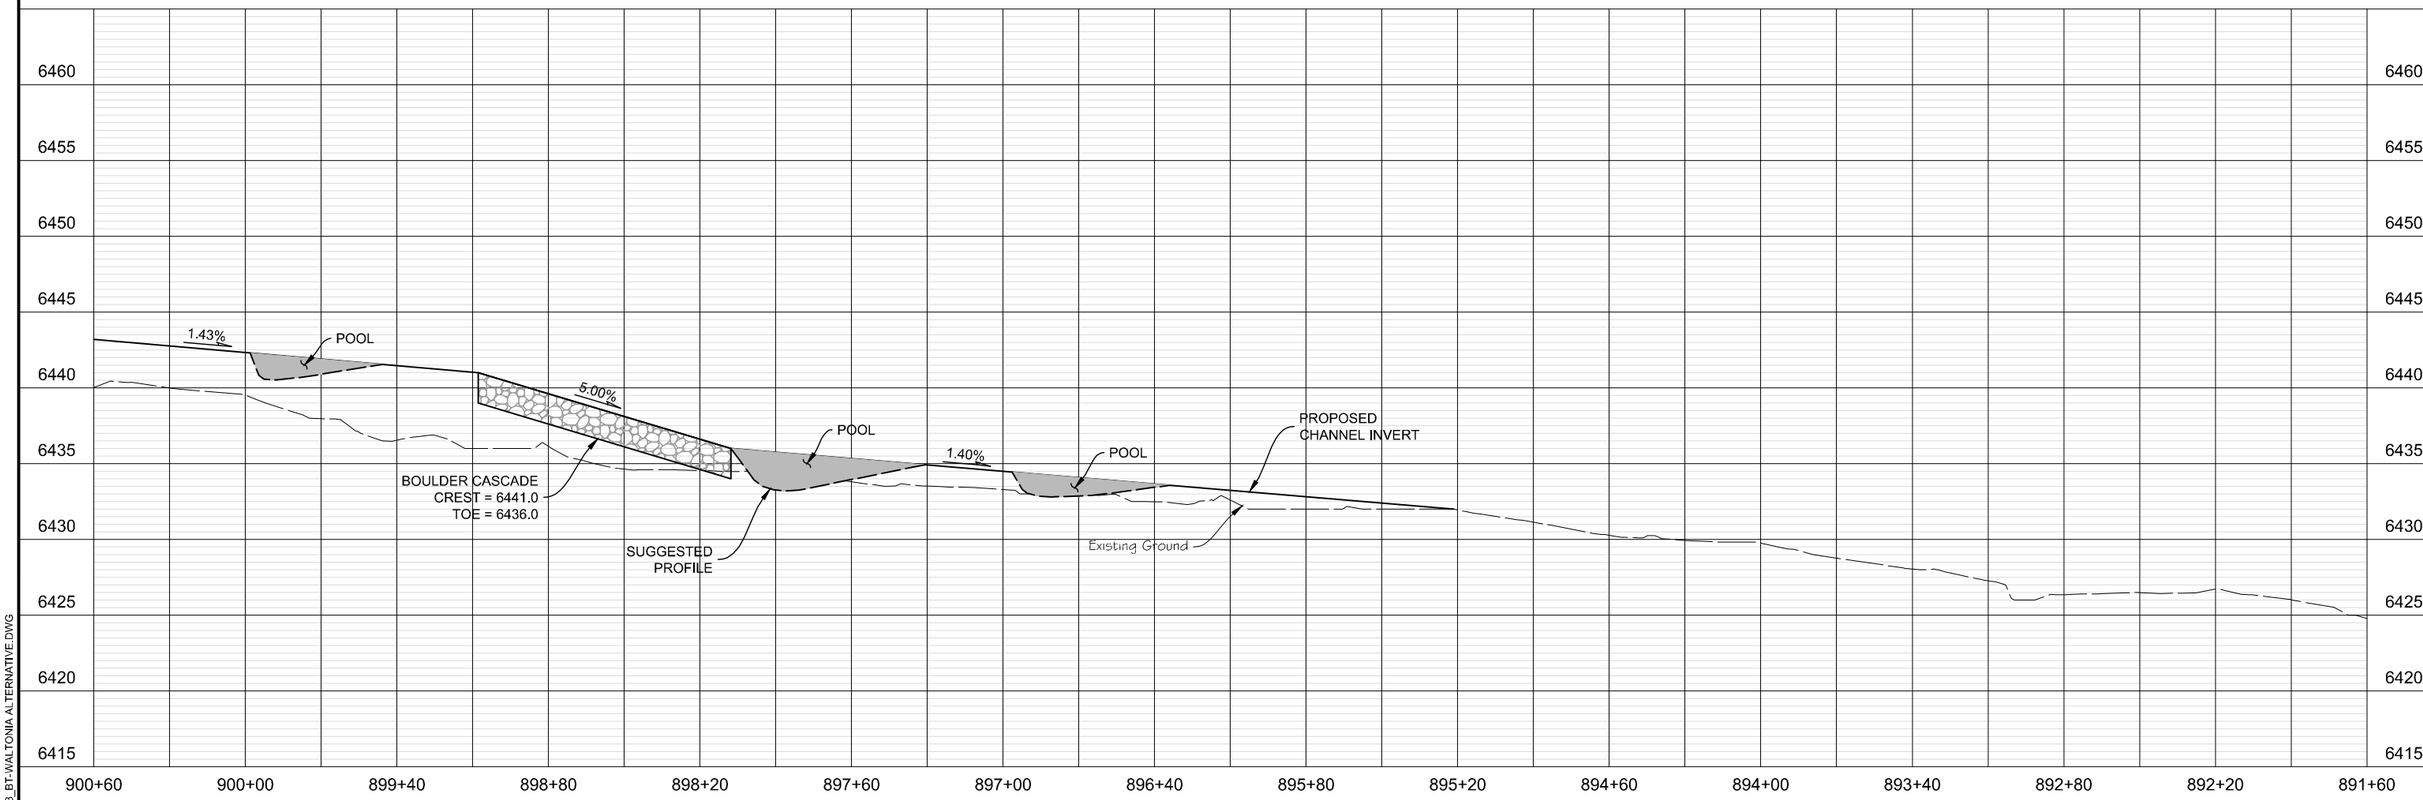

PREPARED UNDER THE SUPERVISION OF

DESIGNED: SDW
DRAWN: MAB
CHECKED: JPJ

DRAFT
15% DESIGN

SHEET REVISIONS

NO.	DATE	DESCRIPTION	BY

PROJECT NO. 15-053.03

MULLER ENGINEERING COMPANY
777 S. WADSWORTH BLVD. 4-100
LAKEWOOD, COLORADO 80226

COLORADO
Colorado Water Conservation Board
Department of Natural Resources

BIG THOMPSON EWP

CIVIL

PROFILE - WALTONIA ALTERNATIVE

DATE 10/20/2016

DRAWING NO.

SHEET NO. 2 OF 2

PLOTTED: 10/25/2016 8:23:27 AM
NAME: Q:\2015 PROJECTS\15-053.03 EWP BIG T - CWCB\CAD\BIG THOMPSON\DRAWINGS\15-053.03_BT-WALTONIA ALTERNATIVE.DWG